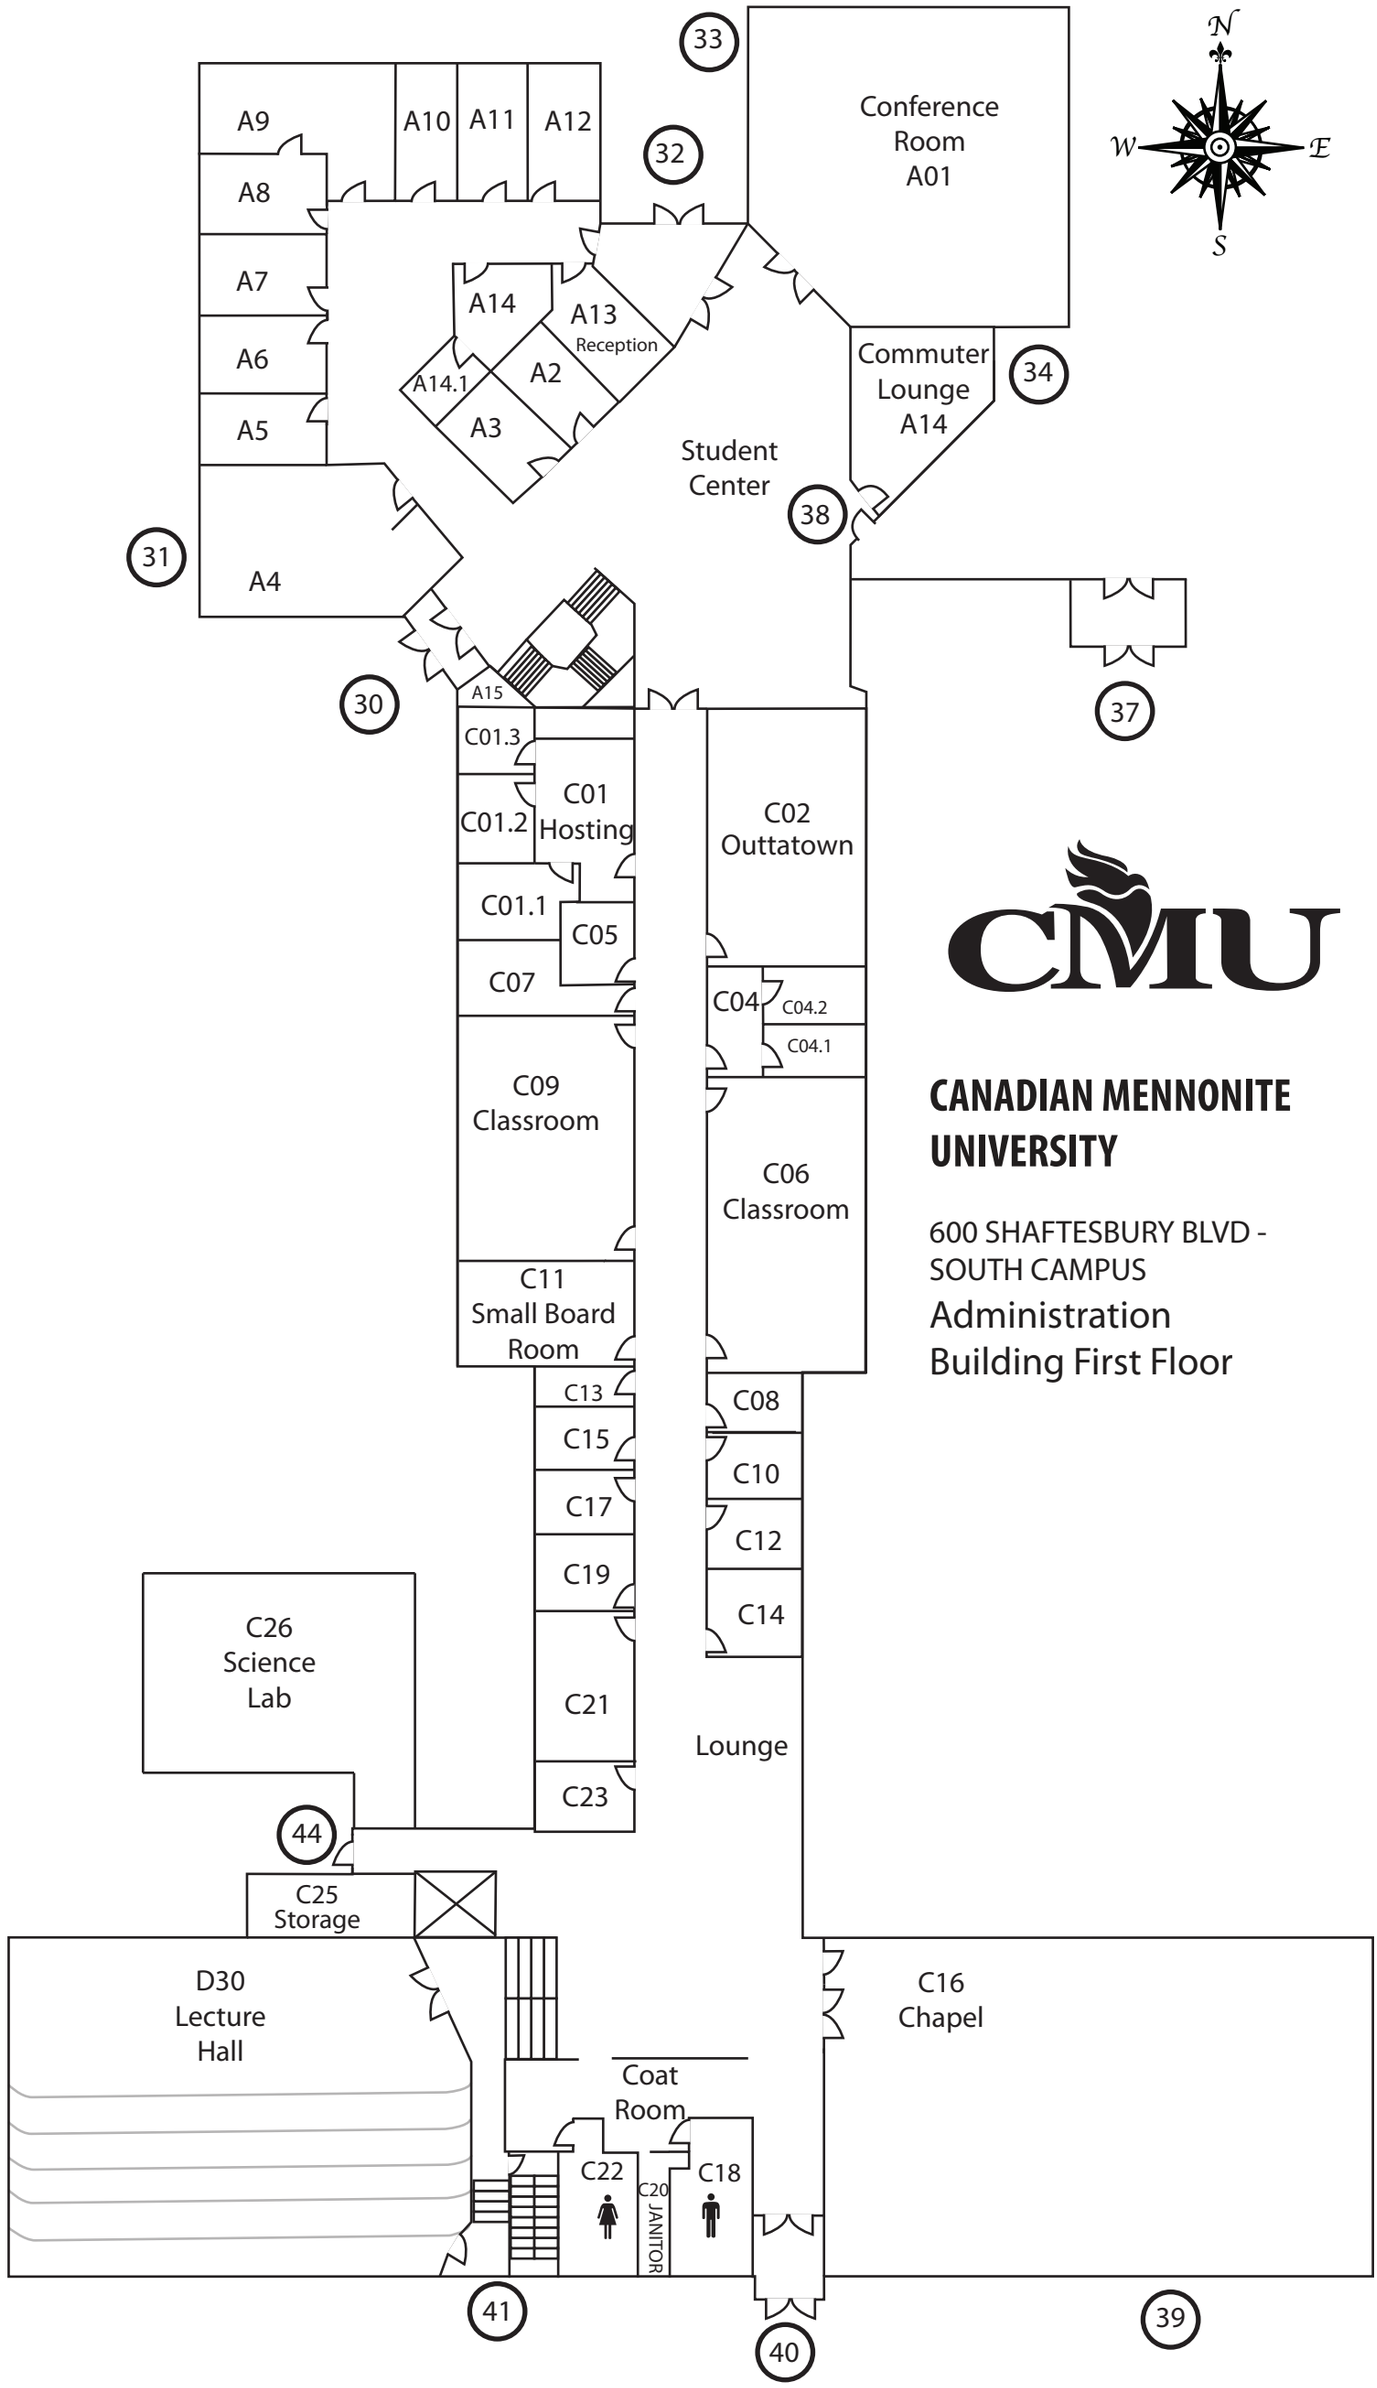
N
W
E
S
33
32
34
38
31
30
37
44
41
40
39
A9
A10
A11
A12
A8
A7
A6
A5
A4
A14
A13
Reception
A14.1
A2
A3
A15
Conference Room A01
Commuter Lounge A14
Student Center
C01.3
C01.2
C01.1
C01 Hosting
C05
C07
C02 Outtatown
C04
C04.2
C04.1
C09 Classroom
C06 Classroom
C11 Small Board Room
C13
C15
C17
C19
C21
C23
C08
C10
C12
C14
Lounge
C26 Science Lab
C25 Storage
D30 Lecture Hall
Coat Room
C22
C20 JANITOR
C18
C16 Chapel
CMU
CANADIAN MENNONITE UNIVERSITY
600 SHAFTESBURY BLVD - SOUTH CAMPUS
Administration Building First Floor